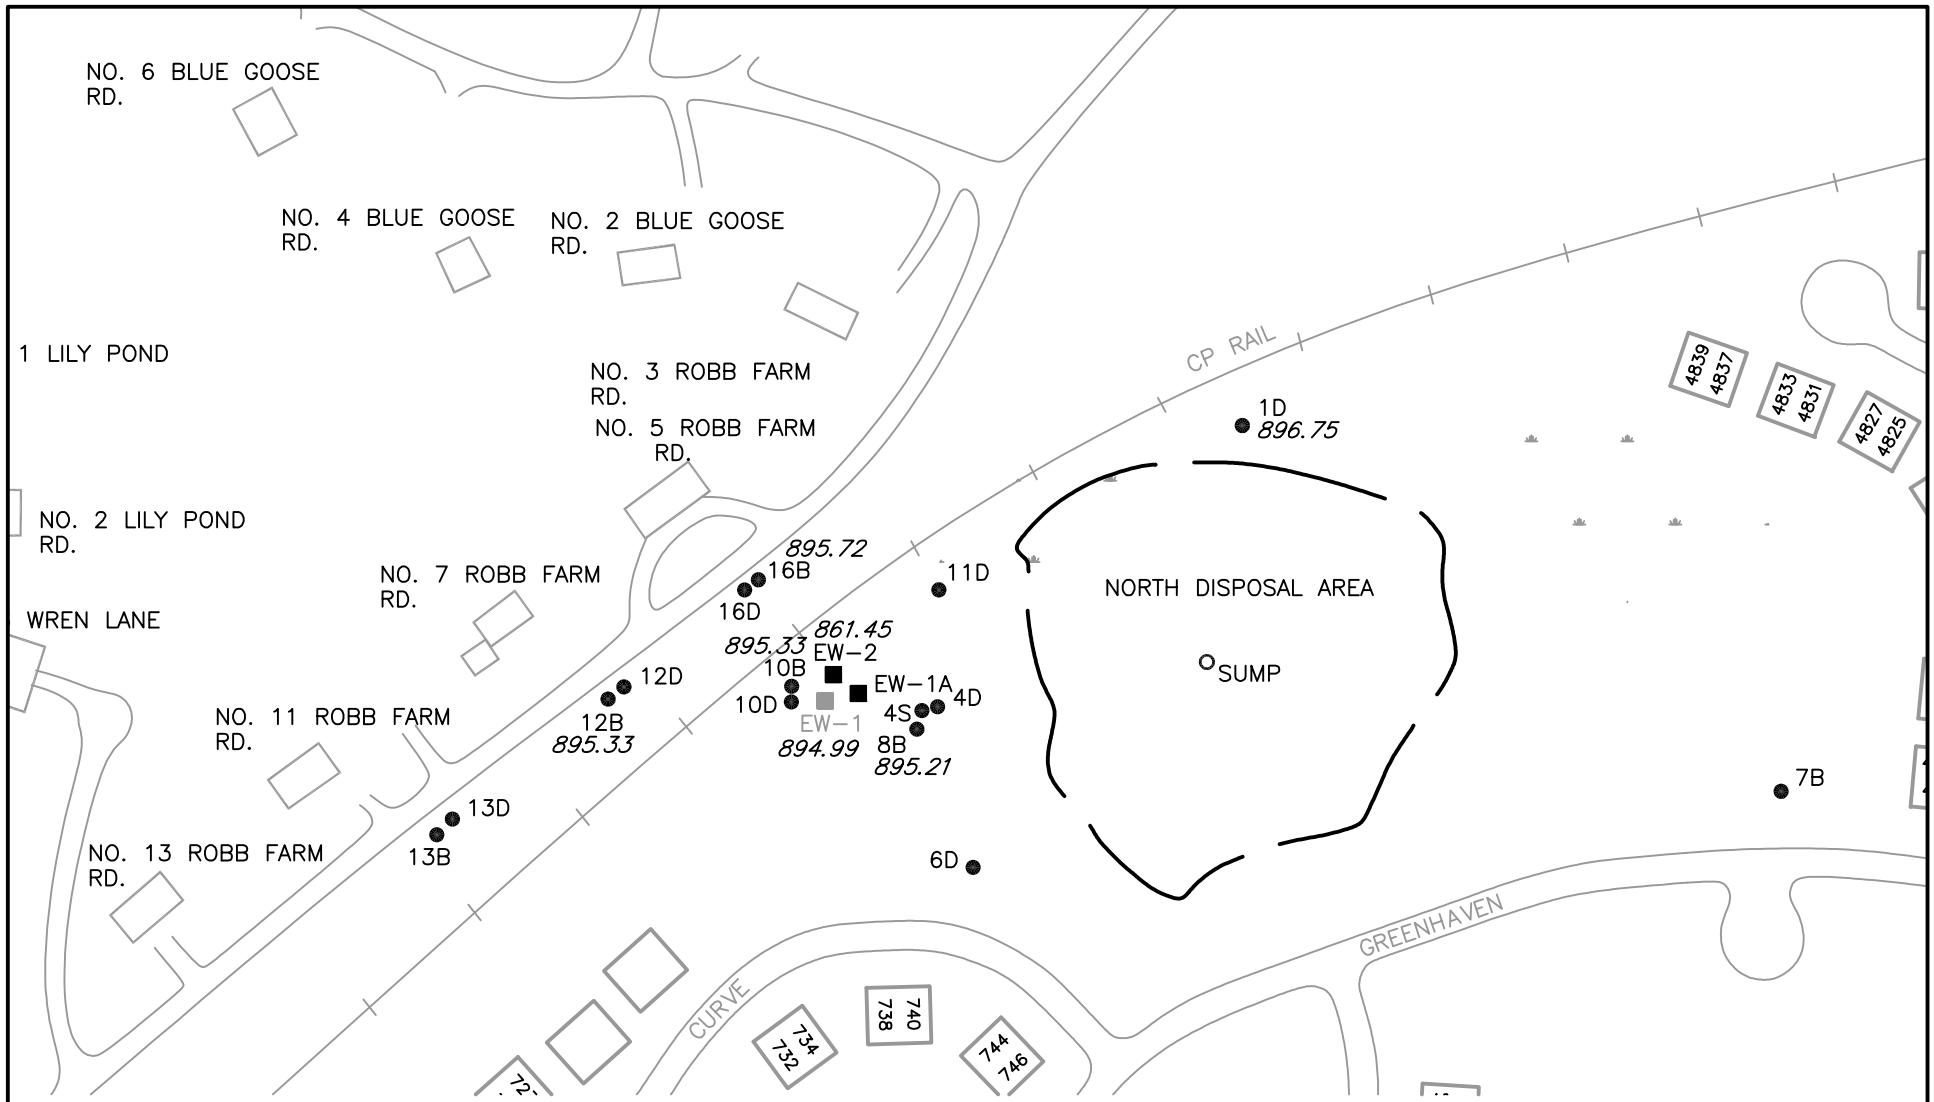

LEGEND

895.33 GROUNDWATER ELEVATION IN FEET AMSL

0 100 200ft

N

figure 5.3

GROUNDWATER ELEVATIONS
DAY 2 OF EW-2 COMMISION
(1/10/2006)
Hwy. 96 Site

02012-00(052)GN-SP011 JAN 31/2006