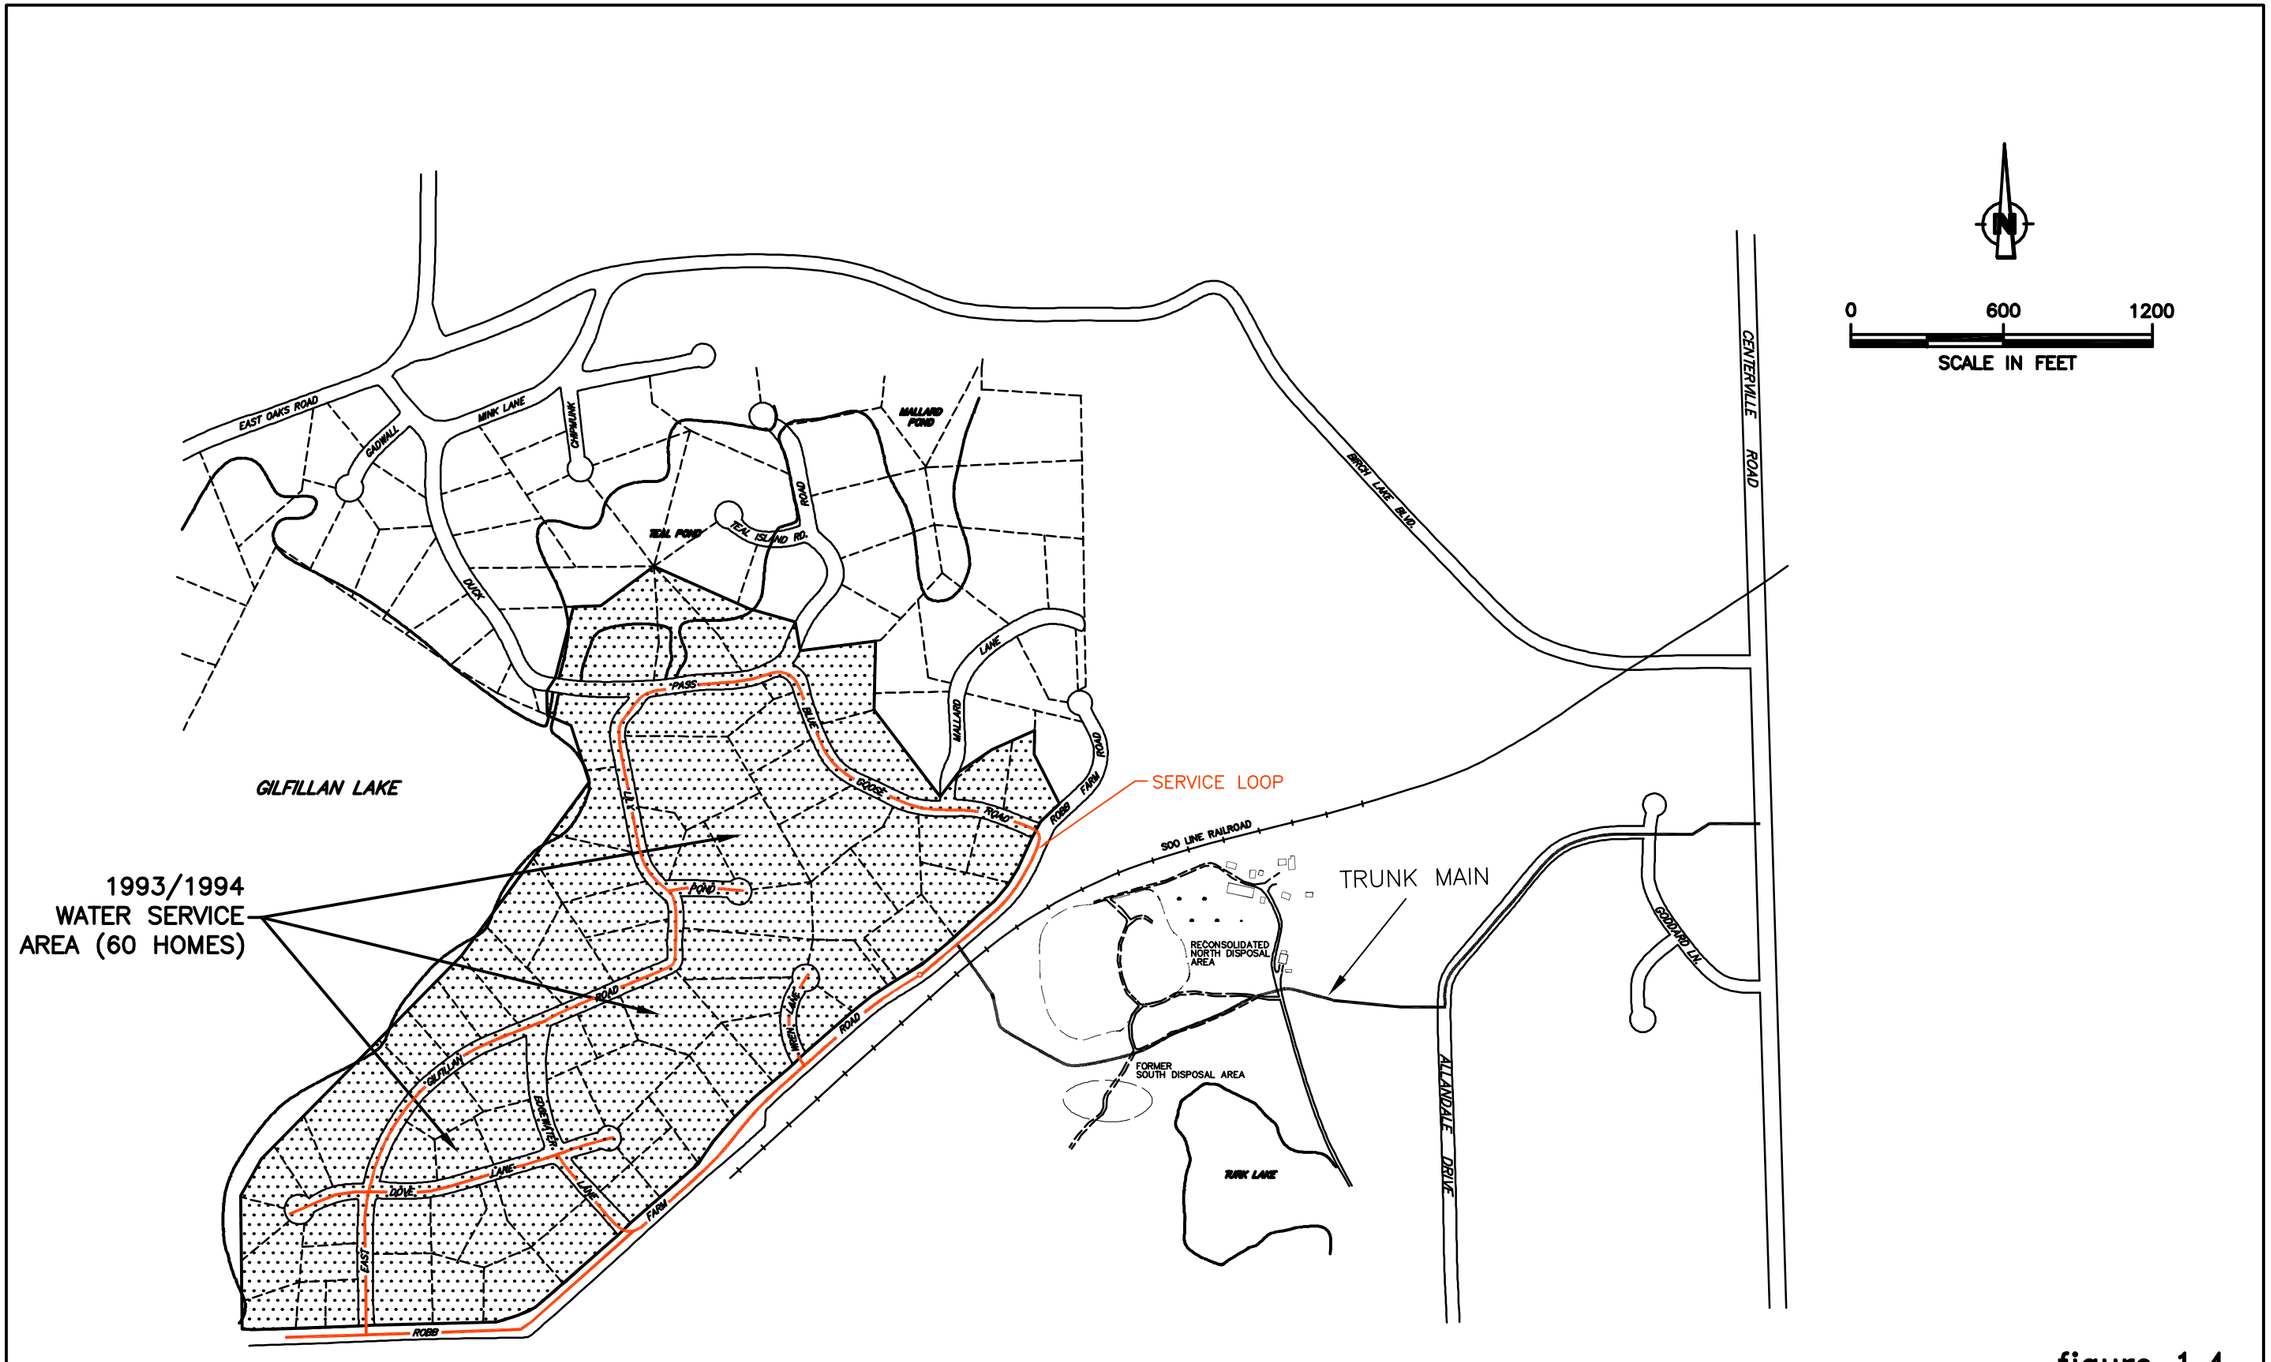

NOTE: FIGURE TAKEN FROM "REMEDIAL ACTION FINAL REPORT"' CRA (1996)

figure 1.4

MUNICIPAL WATER SYSTEM

Hwy. 96 Site

CRA

02012-00(048)GN-SP004 JUN 15/2005