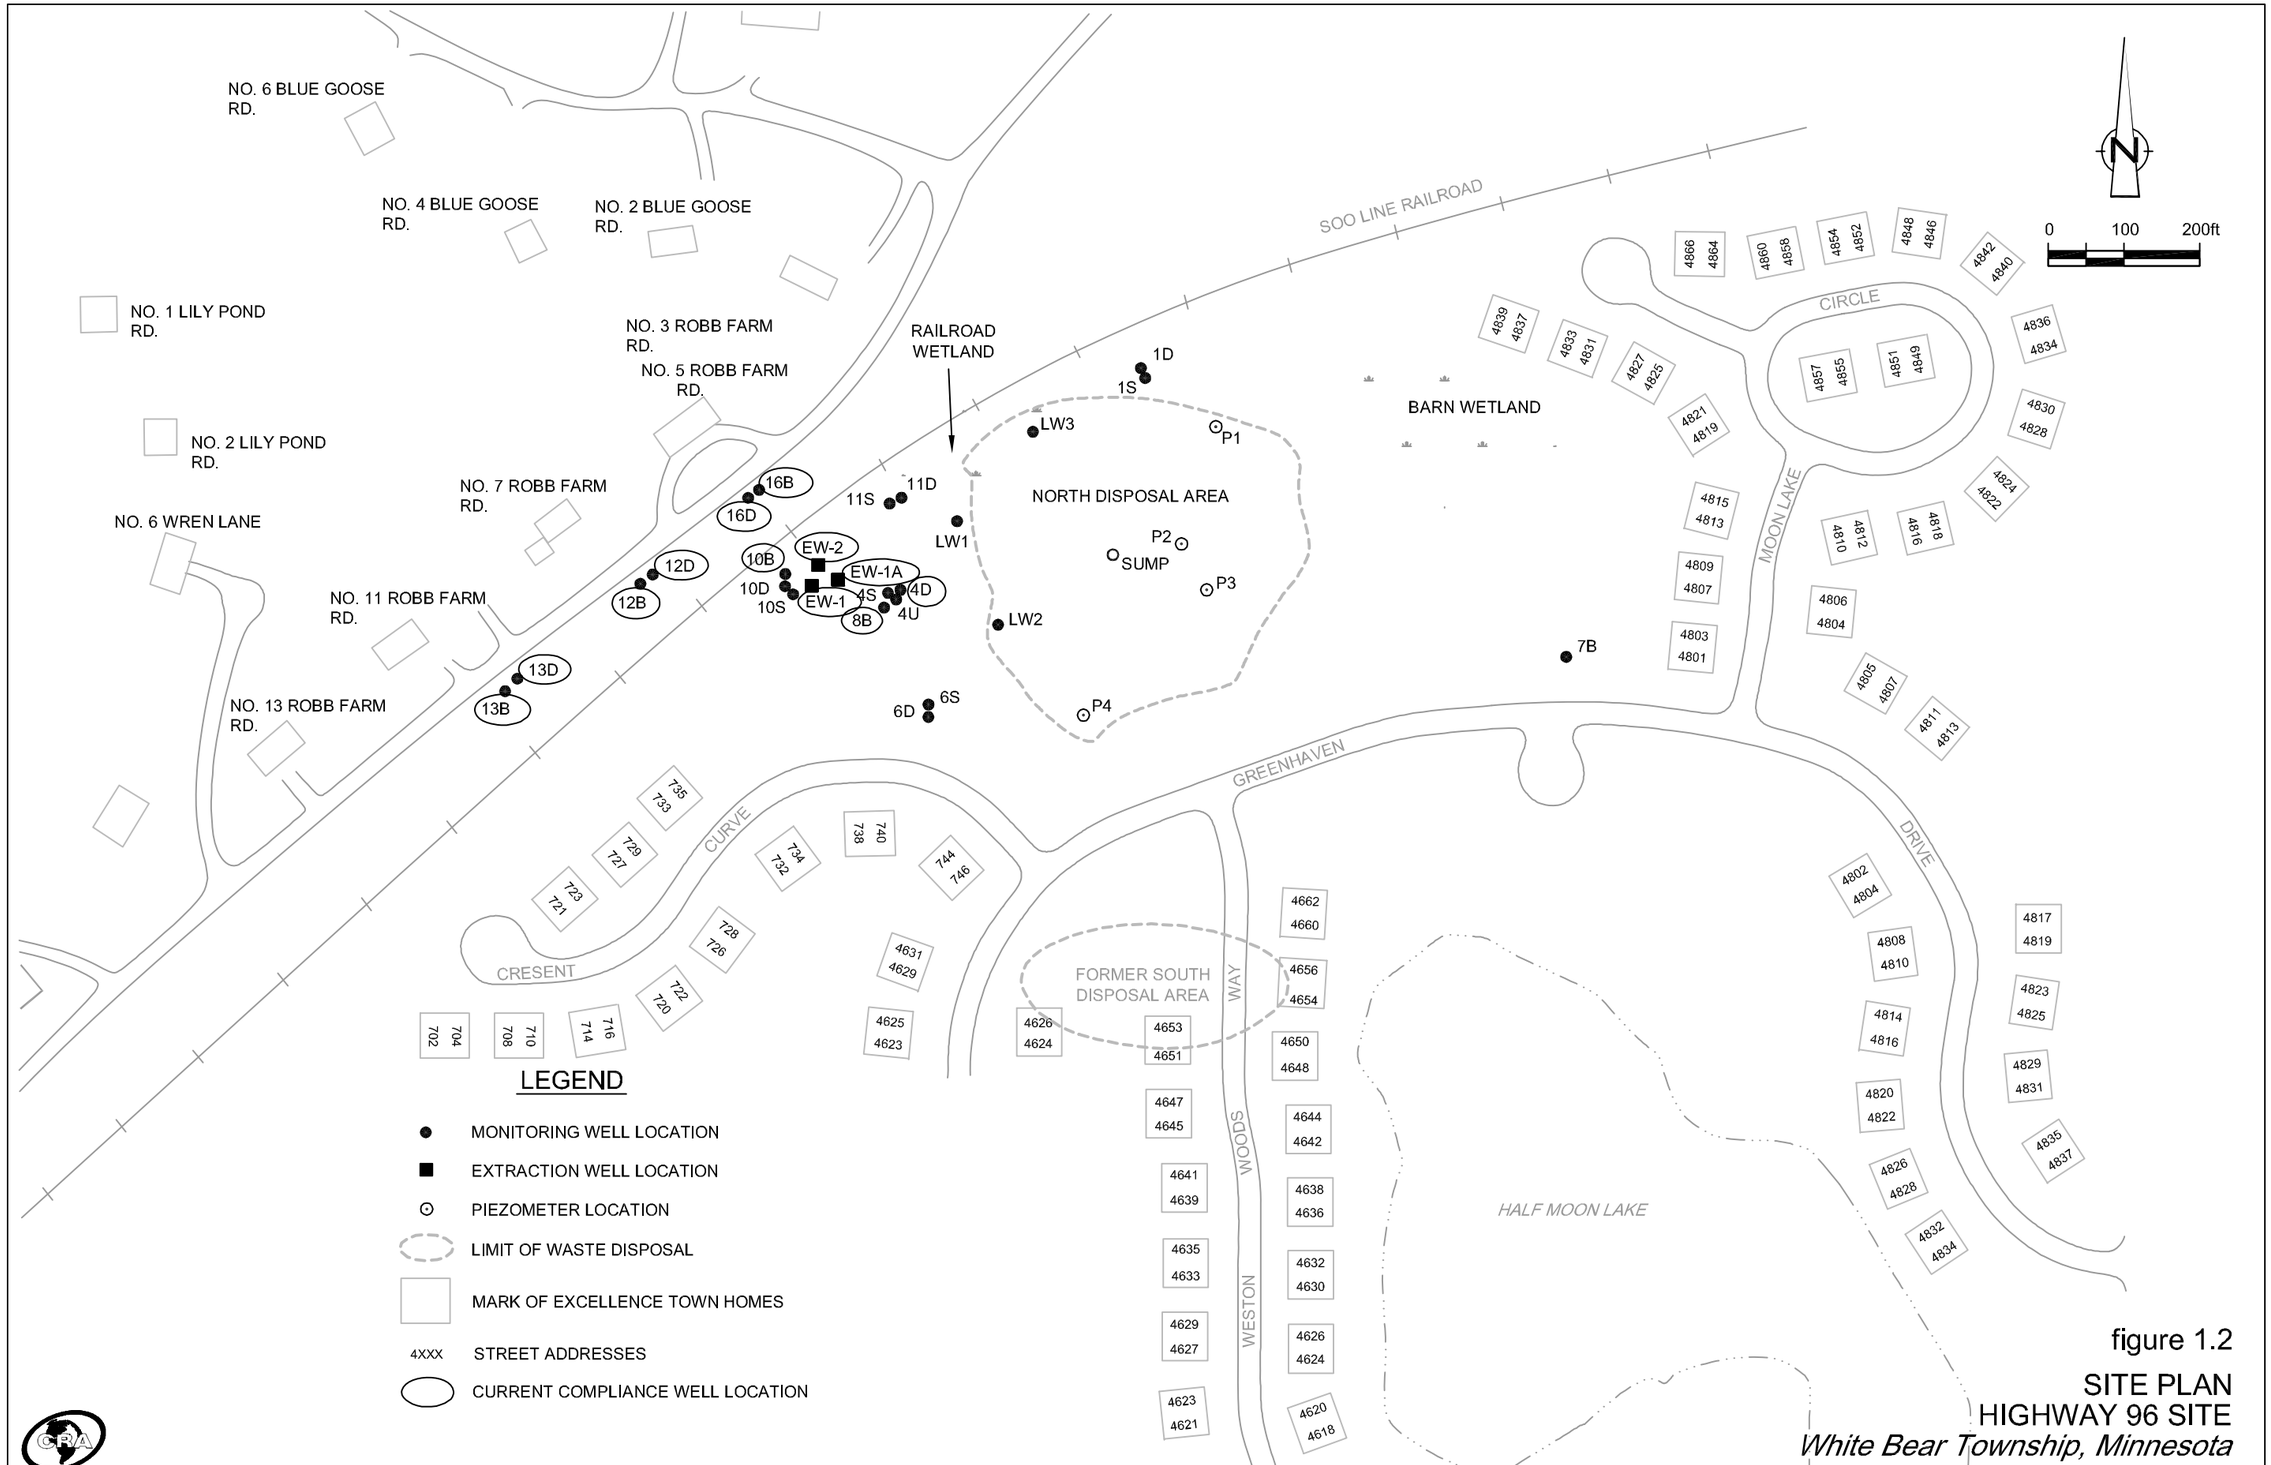


figure 1.2

SITE PLAN
HIGHWAY 96 SITE
*White Bear Township, Minnesota*

002012-00(058)GN-SP002 FEB 11/2009